



FILE NO : 270/23
DISTRICT : PALAKKAD
TALUK : PALAKKAD
VILLAGE : KERALASSERY

SURVEY MAP

BLOCK NO : 7
RSY NO : 201/9
PROPOSED PERMIT AREA = 0.8174 Ha

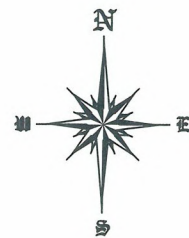

APPLIED BY :- Sri, Mohammed Shereef
S/o Moideen Kuttikkadan (H)
Athavanad (P.O), Malappuram

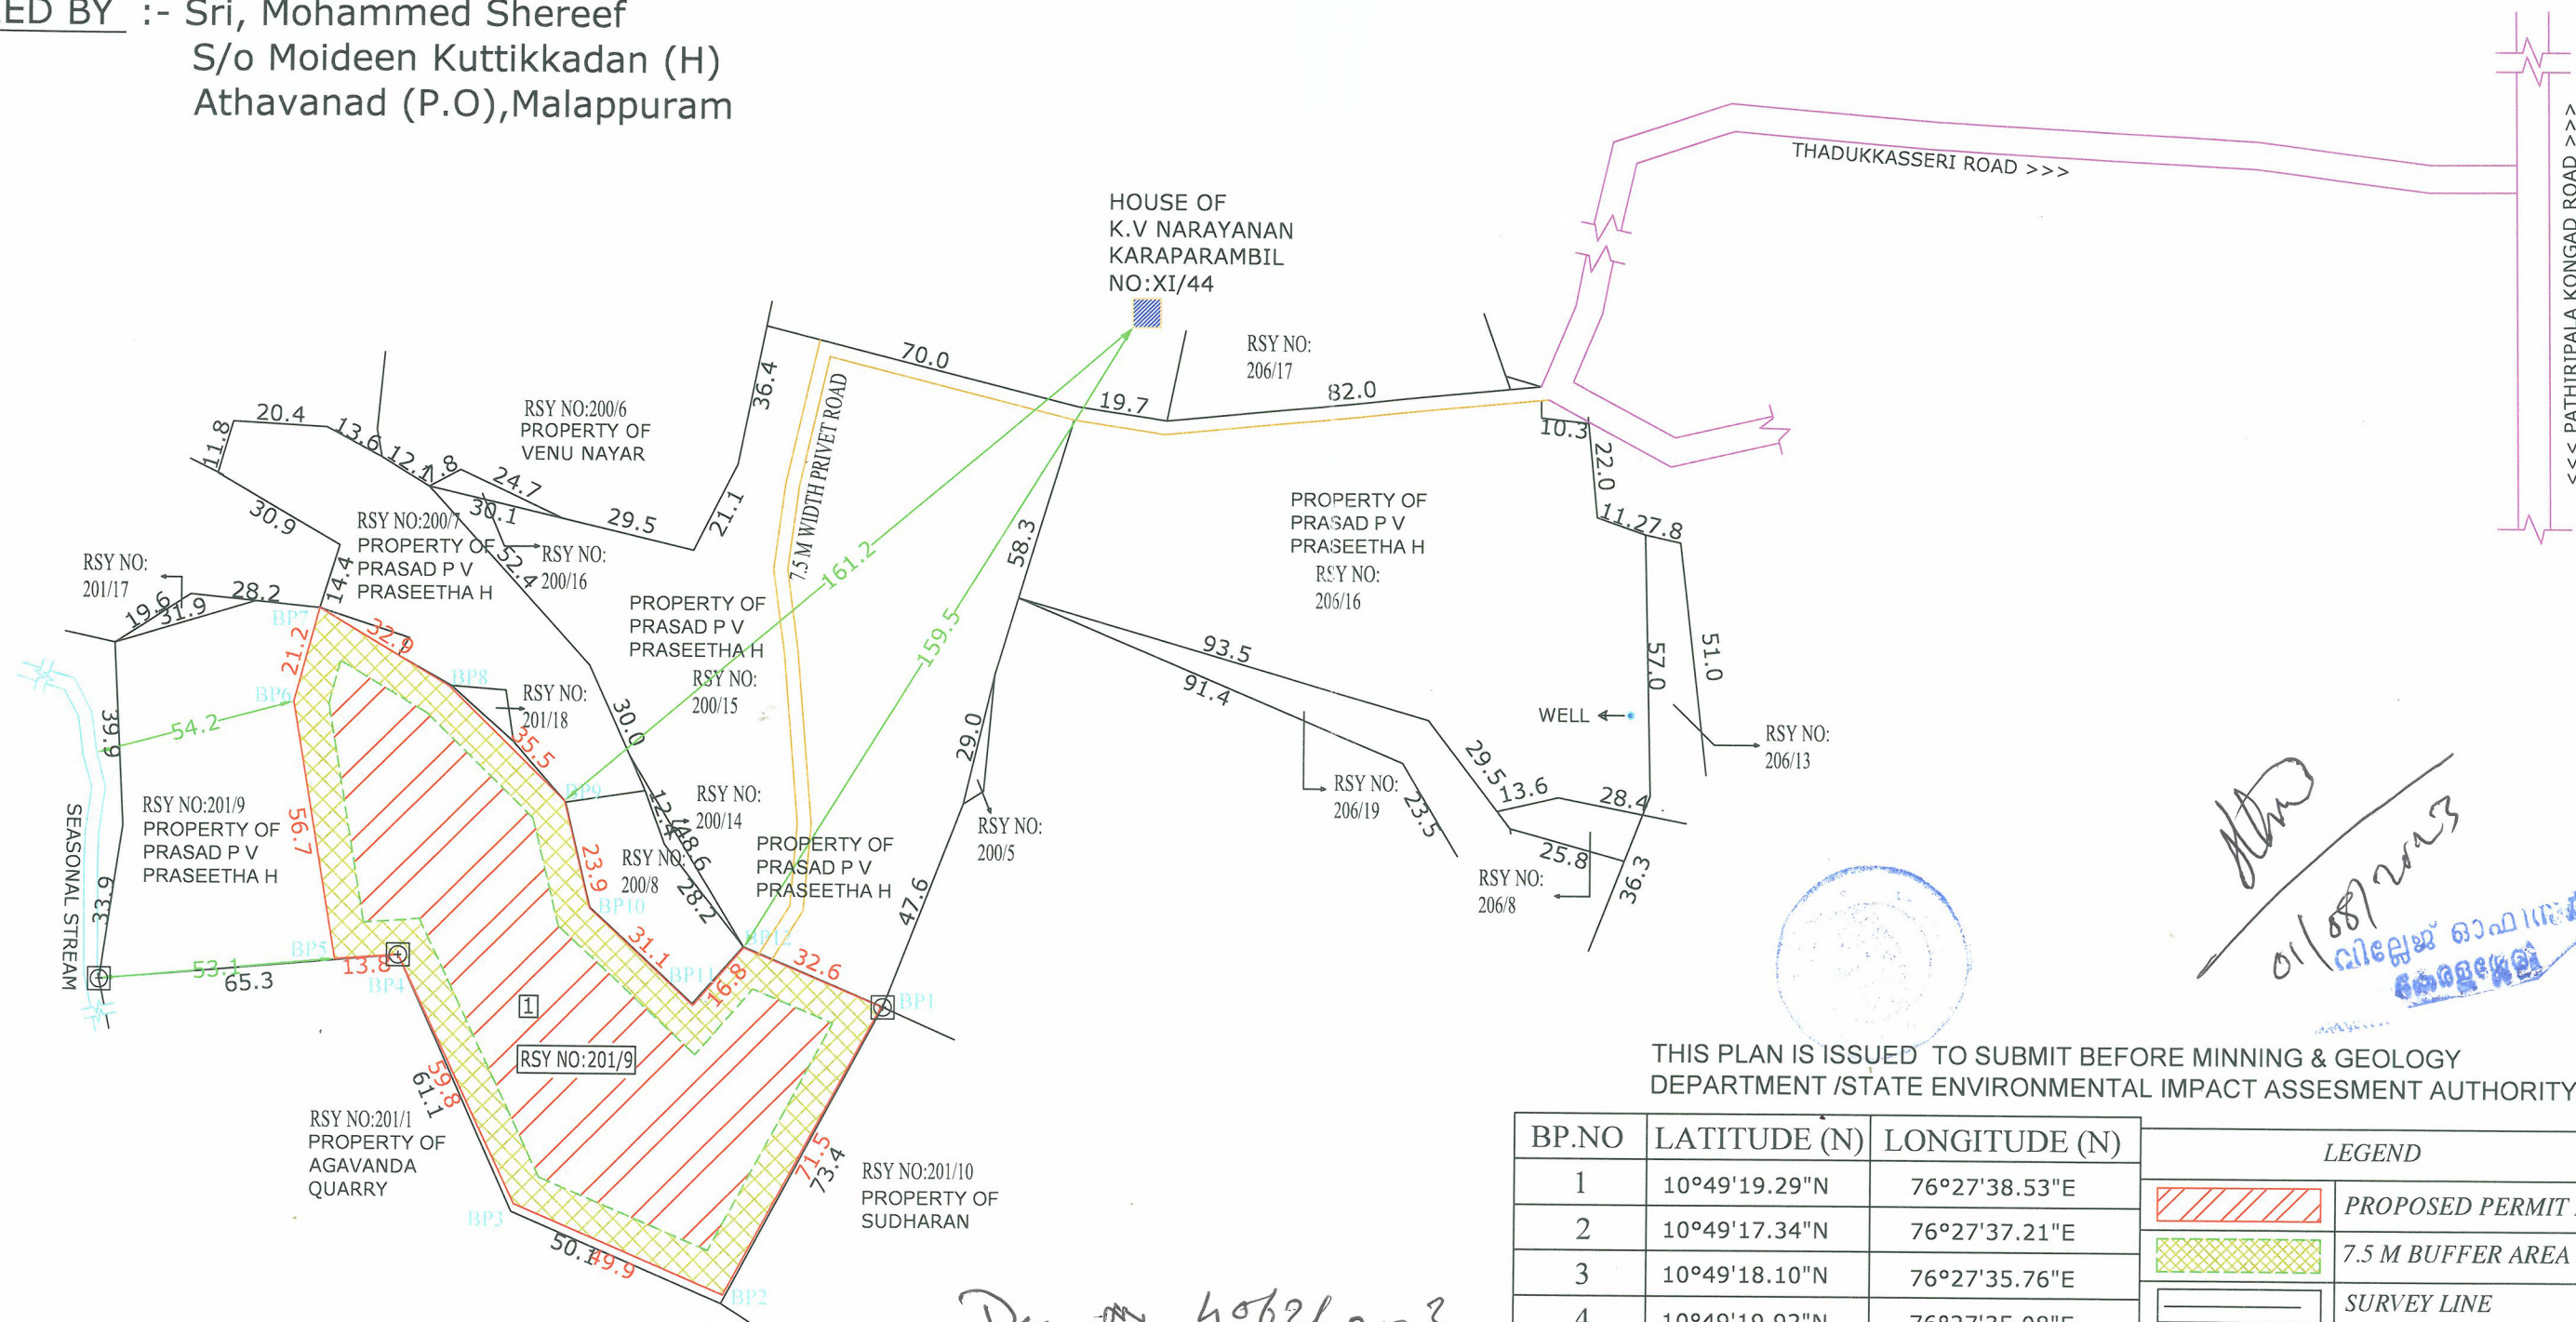

THIS PLAN IS ISSUED TO SUBMIT BEFORE MINING & GEOLOGY
DEPARTMENT /STATE ENVIRONMENTAL IMPACT ASSESMENT AUTHORITY

BP.NO	LATITUDE (N)	LONGITUDE (N)	LEGEND	
1	10°49'19.29"N	76°27'38.53"E		PROPOSED PERMIT AREA
2	10°49'17.34"N	76°27'37.21"E		7.5 M BUFFER AREA
3	10°49'18.10"N	76°27'35.76"E		SURVEY LINE
4	10°49'19.92"N	76°27'35.08"E		HOUSE / BUILDING
5	10°49'19.93"N	76°27'34.62"E		SEASONAL STREAM
6	10°49'21.75"N	76°27'34.46"E		7.5M WIDTH PRIVATE ROAD
7	10°49'22.40"N	76°27'34.73"E		PANCHAYATH / PWD ROAD
8	10°49'21.78"N	76°27'35.58"E		SURVEY STONE
9	10°49'20.89"N	76°27'36.37"E	PROPOSED PERMIT AREA = 0.8174 Ha	
10	10°49'20.15"N	76°27'36.46"E	SCALE 1 CM = 15 M	
11	10°49'19.39"N	76°27'37.15"E		
12	10°49'19.75"N	76°27'37.55"E		

PROPERTY DETAILES

SL NO	BLOCK NO	DOC NO:	TP NO:	RSY NO	IN POSSESSION	PROPOSED AREA	NAME OF OWNER
1	7	4062/2003	6346	201/9	1.0700 Ha	0.8174 Ha	PRASAD P V PRASEETHA H
TOTAL AREA					1.0700 Ha	0.8174 Ha	